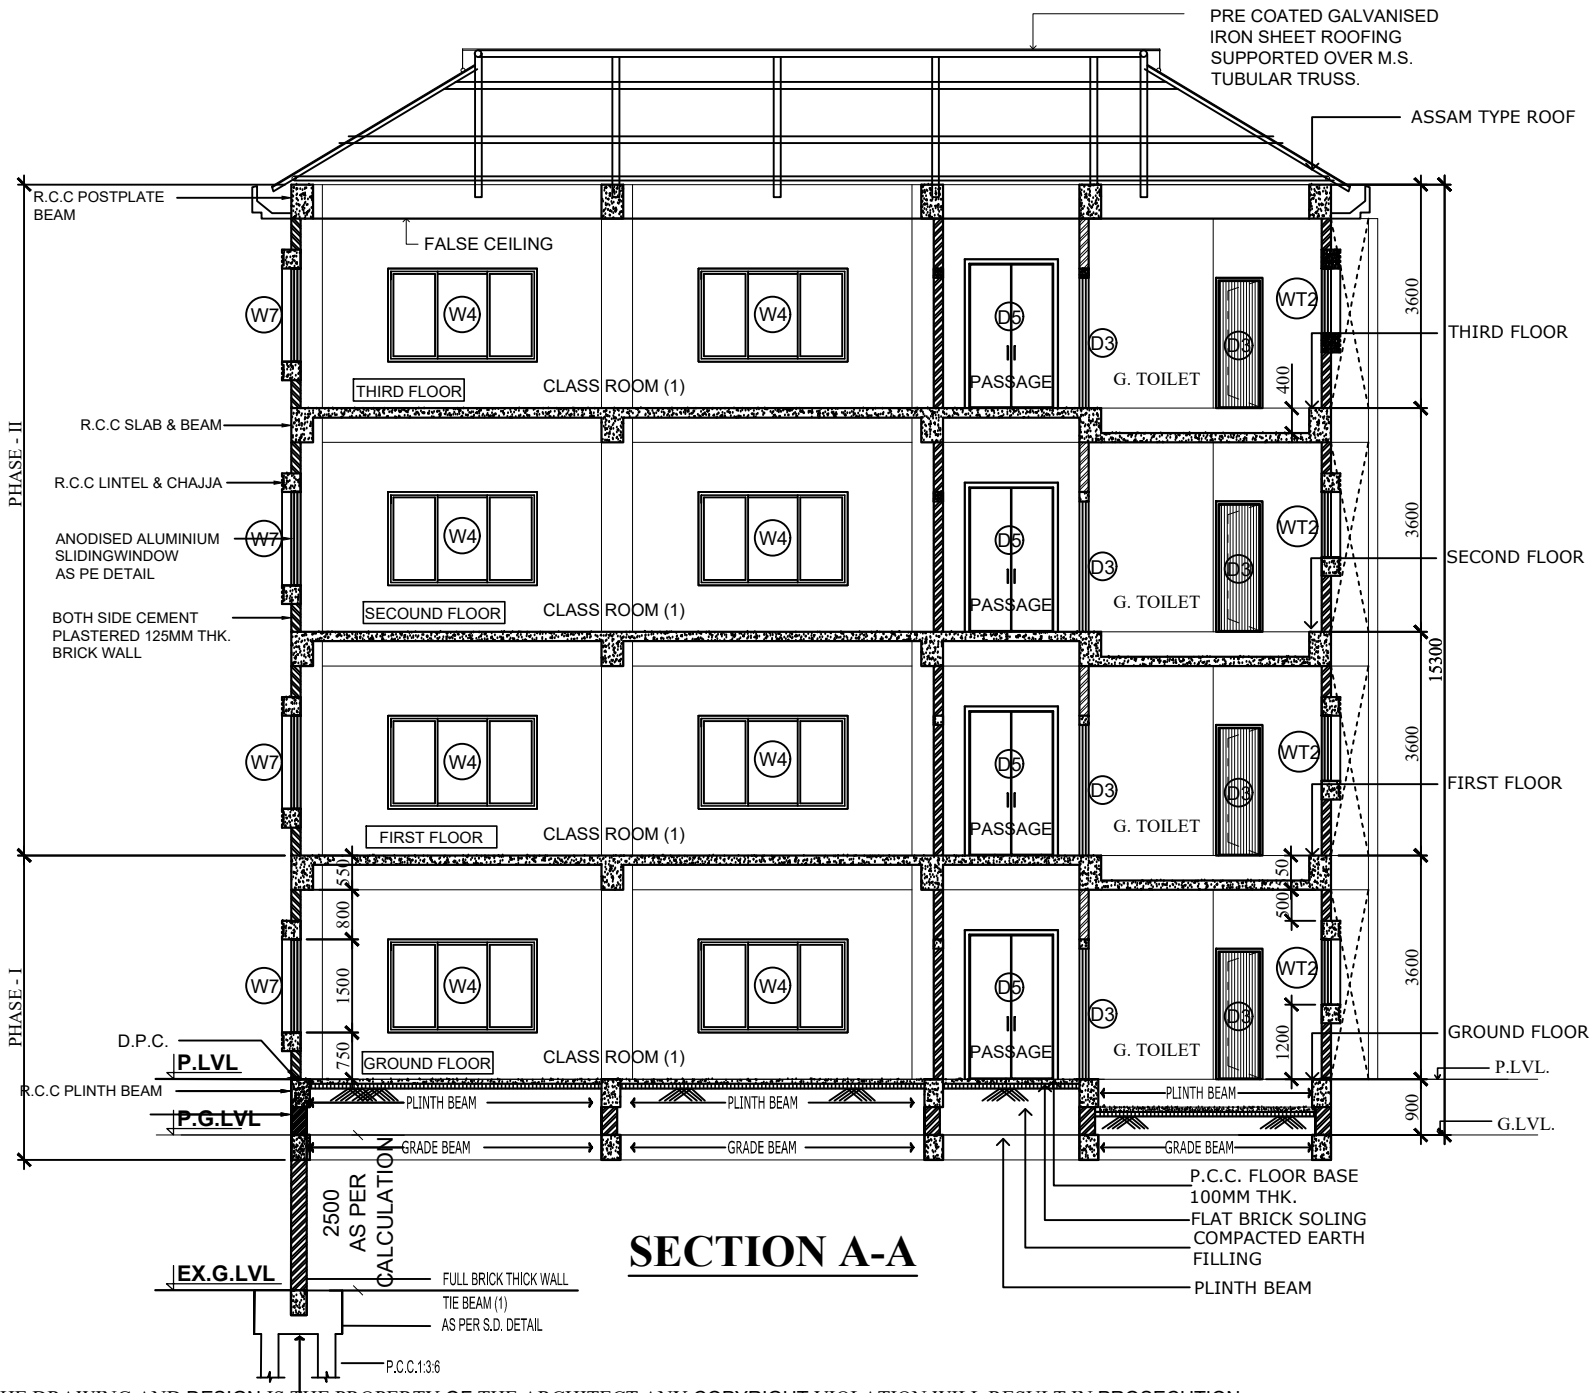


# SECTION A-A

**NOTE:-**

1. ALL DIMENSIONS ARE IN MM UNLESS OTHERWISE MENTIONED.

| REV | DATE | REVISION PARTICULARS | SIGN |
|---|---|---|---|
| 0 | 10-07-2022 | ISSUED FOR EXECUTION | |

WORK:-

**PROPOSED ACADEMIC BUILDING, BLOCK-II,**
AT
ATUATIKA, RAIDONGIA,
NAGAON, ASSAM
FOR
MAHAPURUSHA SRIMANTA SANKARADEVA VISWAVIDYALAYA (MSSV)
AT H. B. ROAD. KALONGPAR, NAGAON,
PIN-782001:ASSAM:INDIA

DRAWING:-

SECTION

PROJECT ARCHITECT:-

*INTEGRATED DESIGN FORUM*

ARCHITECT, HRIDAI KR. NATH
COUNCIL OF ARCHITECTURE REGD. NO. CA/2013/24079
I5, 2ND FLOOR, ABOVE MIRA MUSICAL MART, RAJGARH MAIN RODA, CHANDMARI, GUWAHTI, ASSAM.
PHONE : +91 78961 89205, +91 70024 02930
email id: hridai.dbpl@gmail.com

| DRAWN | CHECKED | DATE | SCALE | DRG NO |
|---|---|---|---|---|
| RIJUMONI | AR. HRIDAI | 10.07.2022 | SCALE TO FIT | IDF/AD-07 |
| | | | | REV-00 |

THE DRAWING AND DESIGN IS THE PROPERTY OF THE ARCHITECT ANY COPYRIGHT VIOLATION WILL RESULT IN PROSECUTION